DETAIL

Window reveal

Around reveals

Detail C1

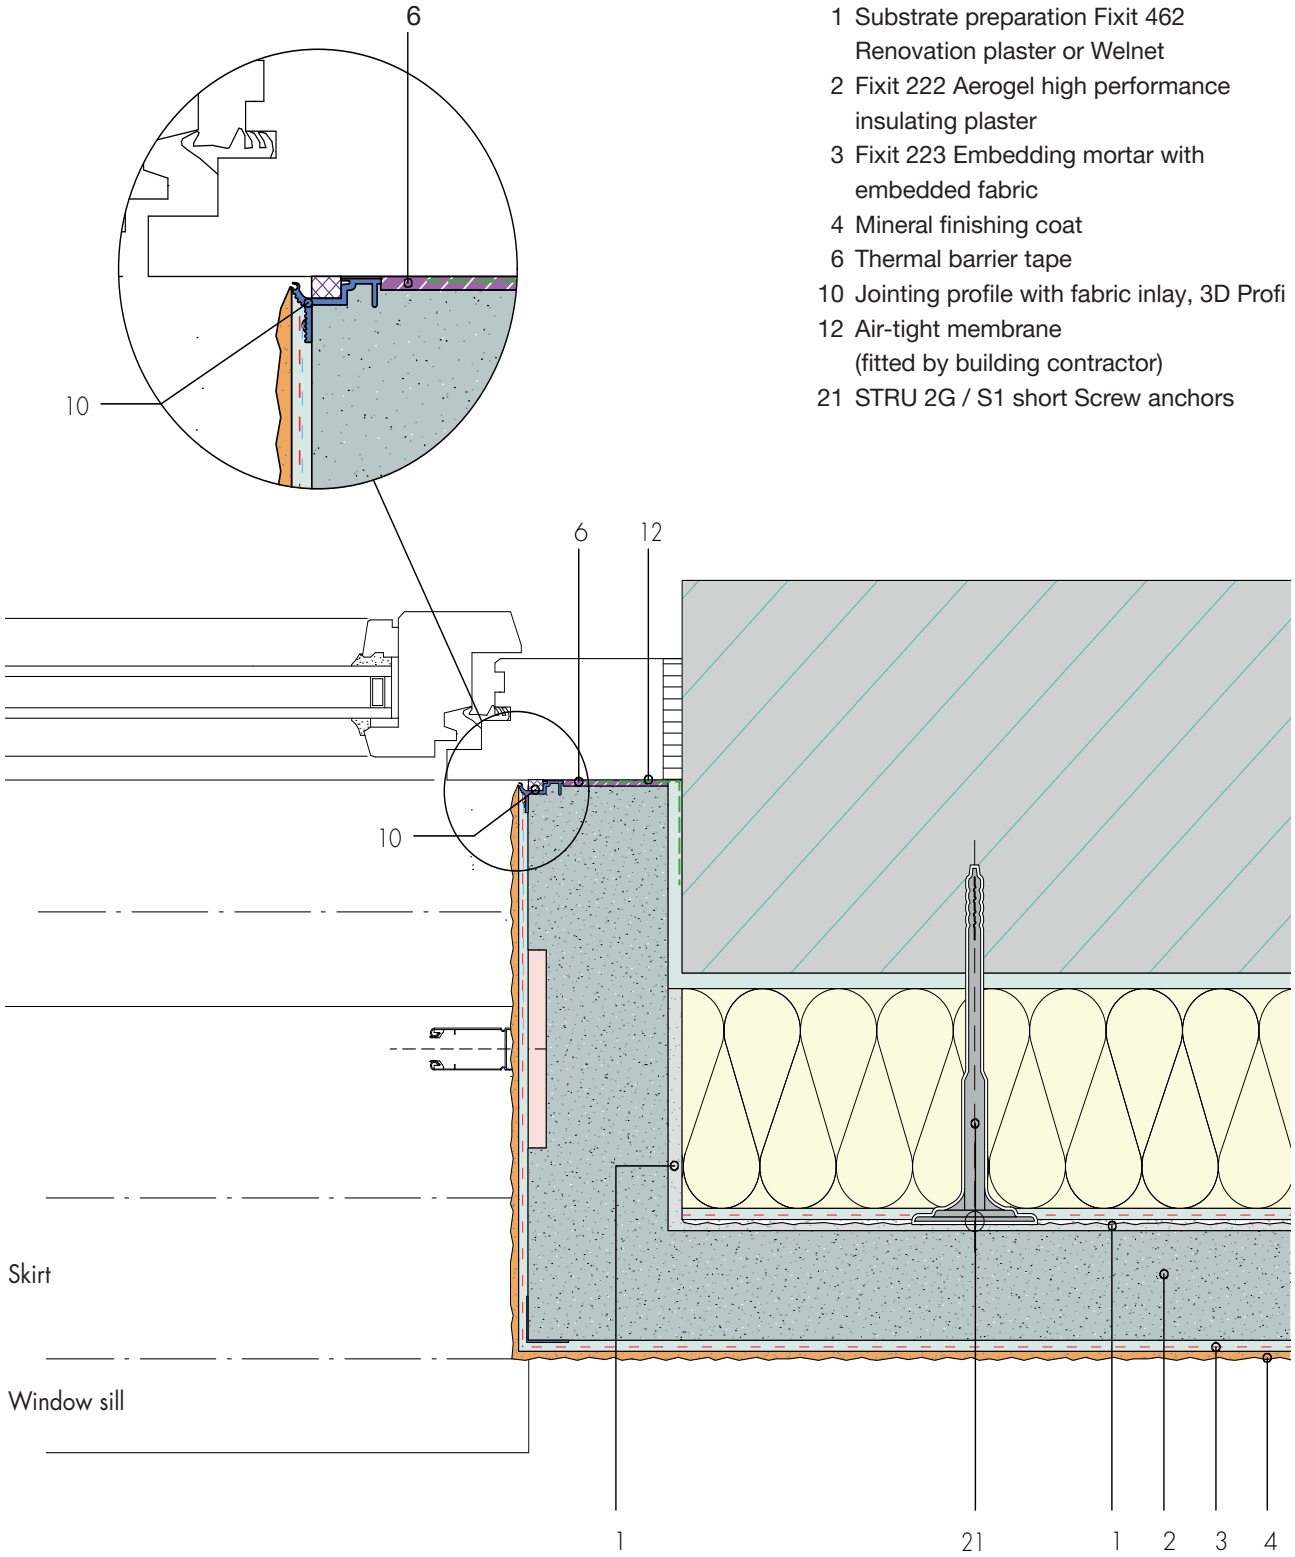

1 Substrate preparation Fixit 462 Renovation plaster or Welnet
2 Fixit 222 Aerogel high performance insulating plaster
3 Fixit 223 Embedding mortar with embedded fabric
4 Mineral finishing coat
6 Thermal barrier tape
10 Jointing profile with fabric inlay, 3D Profi
12 Air-tight membrane (fitted by building contractor)
21 STRU 2G / S1 short Screw anchors

This design detail is purely informative and corresponds to our current state of knowledge. It is only a general reference and does not take into account the specific application. Our General Terms and Conditions apply. We reserve the right to make changes at any time. Replaces all previous design details.

FIXIT Schweiz. Suisse. Svizzera.