Pitched roof

Twin-skin ventilated roof (cold roof)

Detail H1

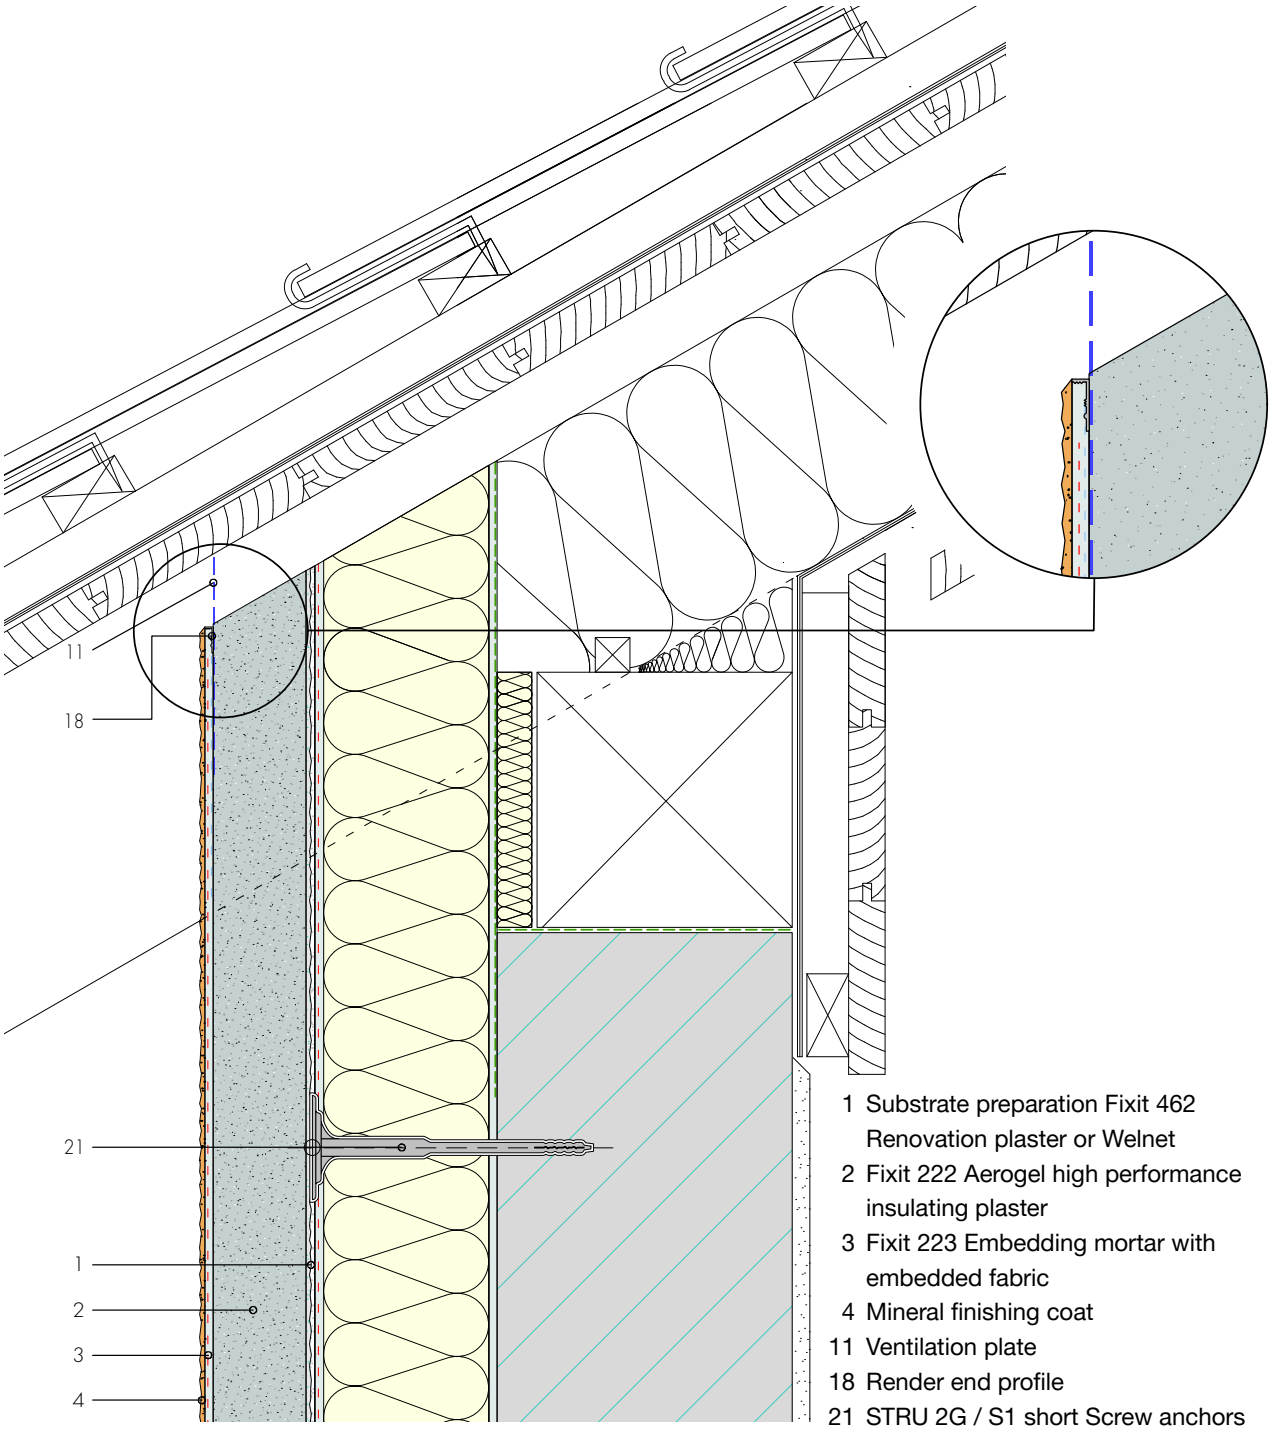

1 Substrate preparation Fixit 462 Renovation plaster or Welnet
2 Fixit 222 Aerogel high performance insulating plaster
3 Fixit 223 Embedding mortar with embedded fabric
4 Mineral finishing coat
11 Ventilation plate
18 Render end profile
21 STRU 2G / S1 short Screw anchors

This design detail is purely informative and corresponds to our current state of knowledge. It is only a general reference and does not take into account the specific application. Our General Terms and Conditions apply. We reserve the right to make changes at any time. Replaces all previous design details.