DETAIL

Window sill

Indoor insulating plaster with interface to solid masonry window sill

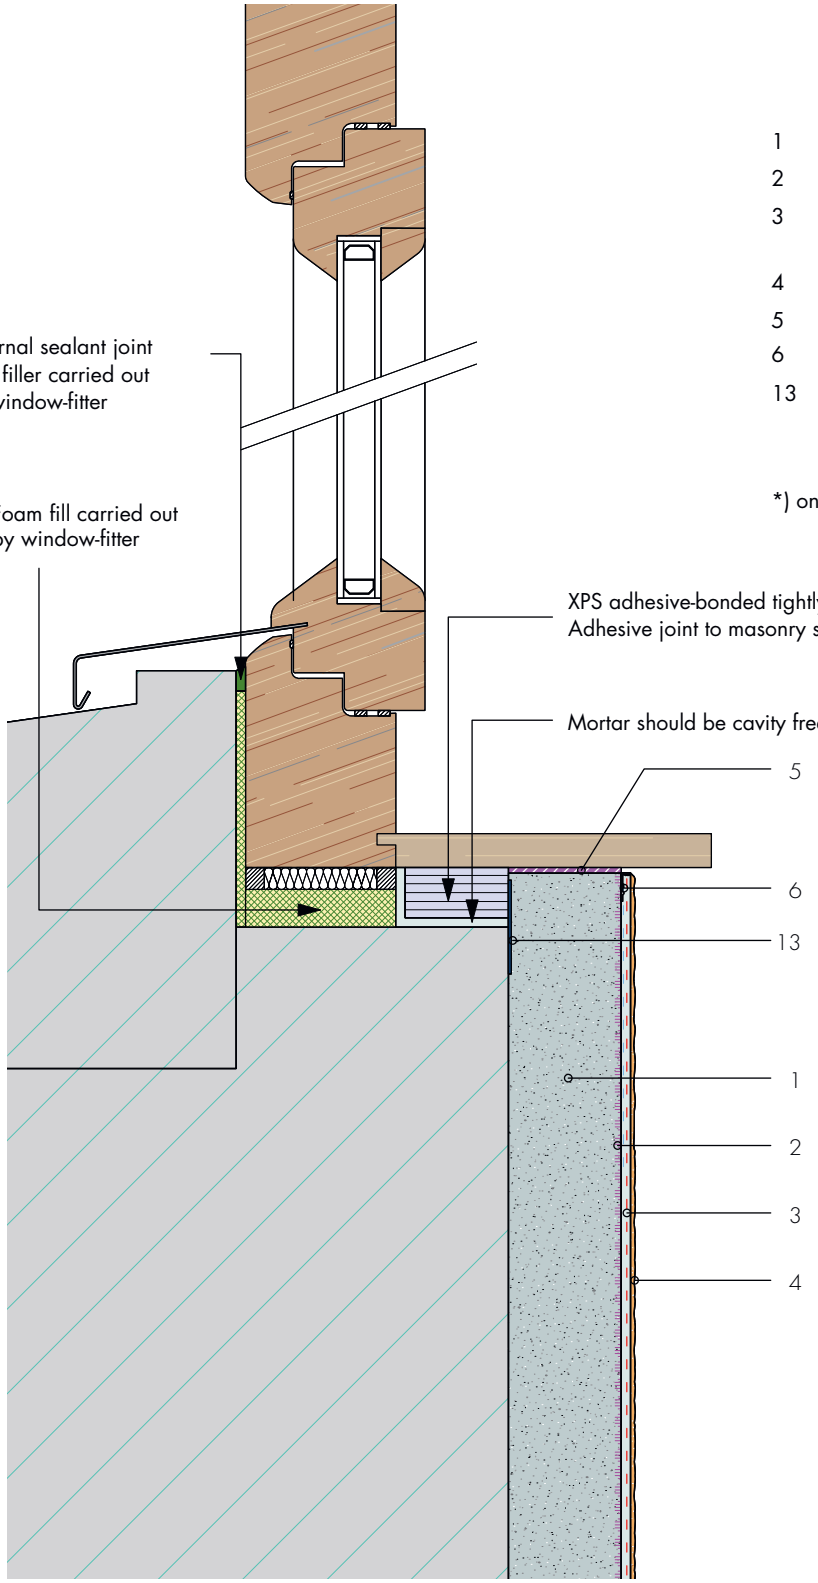

1	Roughcast insulating plaster
2	Undercoat stabilizer Fixit 493*)
3	Reinforcing textile mesh with Fixit 223 special embedding mortar, min 5mm
4	Mineral-based final coat and paint layer
5	SR grooved strip, compressible
6	Finishing profile with textile mesh
13	Barrier textile

*) only with Fixit 222 Aerogel Insulating Plaster

This design detail is purely informative and corresponds to our current state of knowledge. It is only a general reference and does not take into account the specific application. Our General Terms and Conditions apply. We reserve the right to make changes at any time. Replaces all previous design details.