Base

Base cladding of sheet metal over existing surface

Detail A2

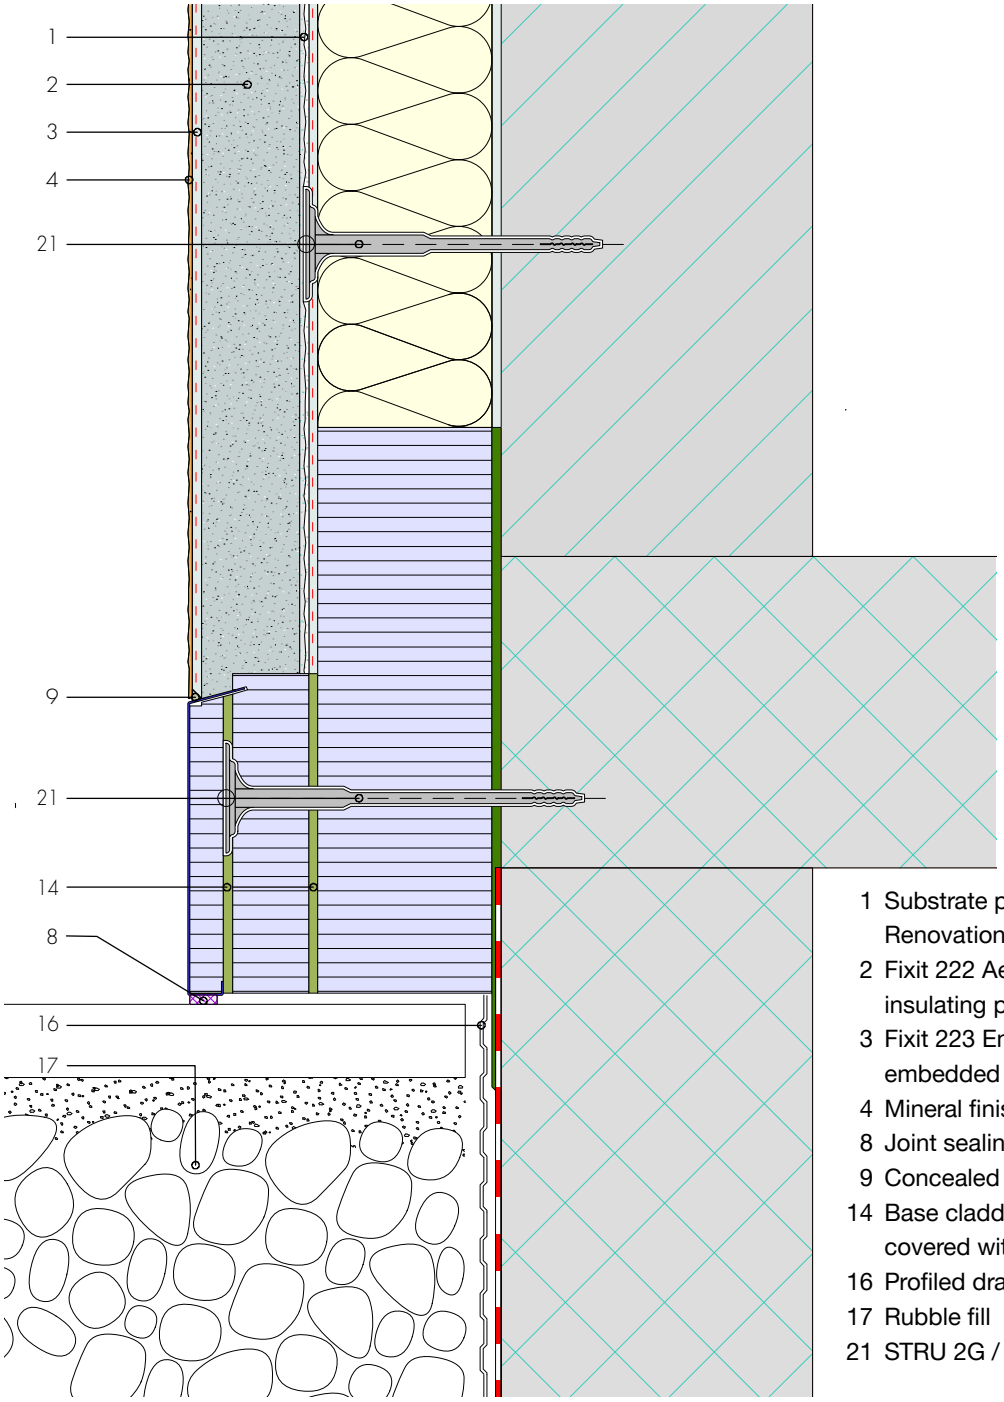

1 Substrate preparation Fixit 462 Renovation plaster or Welnet
2 Fixit 222 Aerogel high performance insulating plaster
3 Fixit 223 Embedding mortar with embedded fabric
4 Mineral finishing coat
8 Joint sealing tape BG1
9 Concealed sealant joint
14 Base cladding, outer surface completely covered with Fixit 373 Multiflex
16 Profiled drainage sheet
17 Rubble fill
21 STRU 2G / S1 short Screw anchors

This design detail is purely informative and corresponds to our current state of knowledge. It is only a general reference and does not take into account the specific application. Our General Terms and Conditions apply. We reserve the right to make changes at any time. Replaces all previous design details.