DETAIL

Base

Base cladding with joining profile

Detail A3

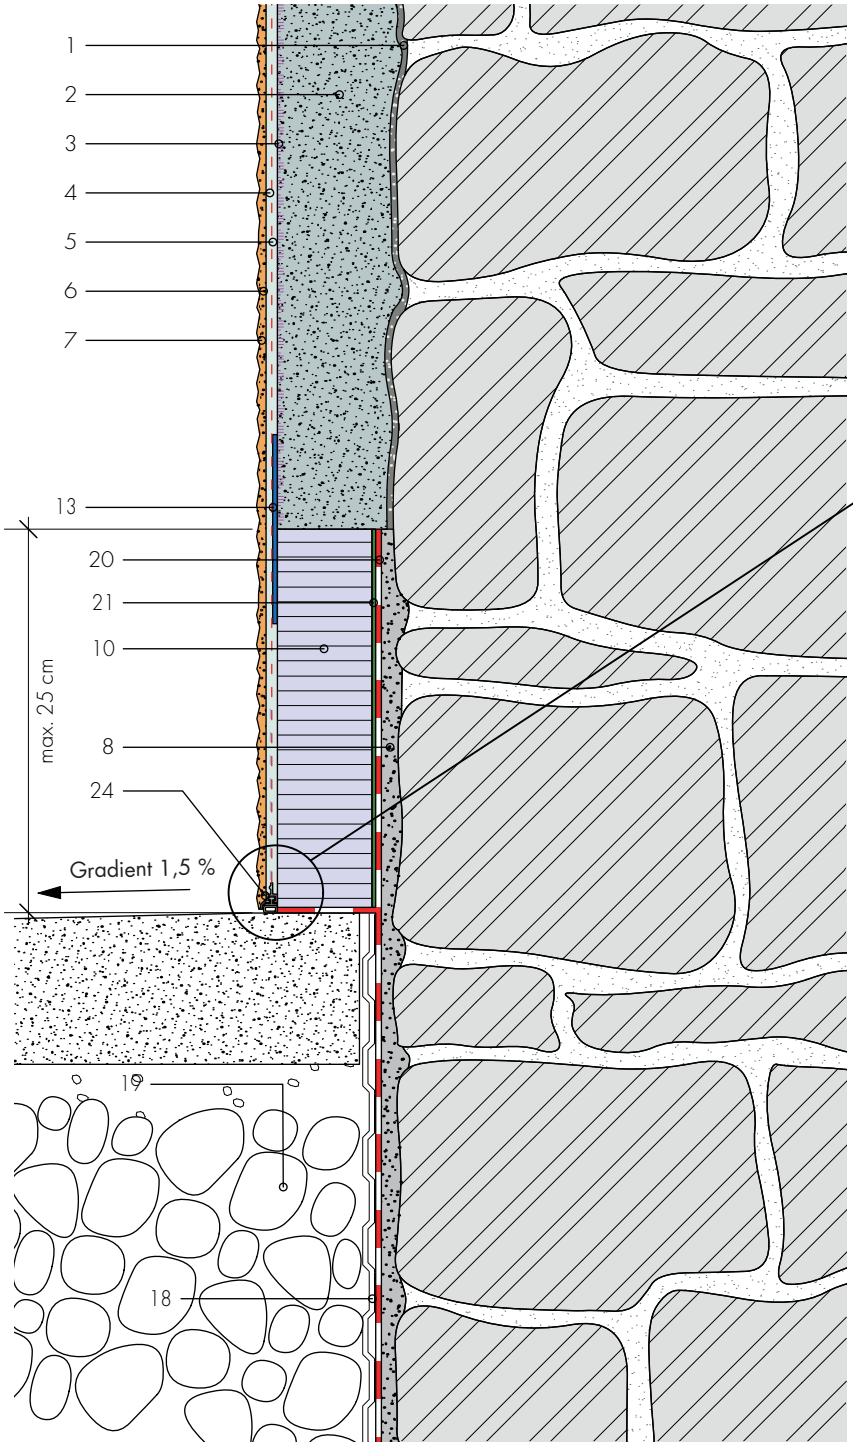

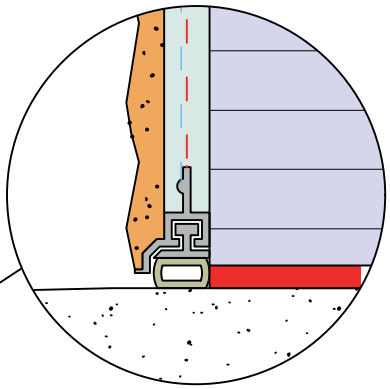

1 Roughcast mortar Fixit 211, Fixit 670 or Röfix CalceClima pre-spraying mortar
2 Aerogel Insulating Plaster Fixit 222
3 Layer of undercoat stabilizer Fixit 493
4 Reinforcing textile mesh
5 Special embedding mortar Fixit 223
6 Mineral-based final render
7 Paint layer (suitable for final render)
8 Levelling layer Fixit 207 base plaster hydraulic lime
10 Base cladding panel
13 Barrier textile
18 Protective layer
19 Drainage rubble fill
20 Vertical sealing layer (provided on-site by contractor)
21 Attach with adhesive Fixit 373 Multiflex 2K grey
24 Connection profile

This design detail is purely informative and corresponds to our current state of knowledge. It is only a general reference and does not take into account the specific application. Our General Terms and Conditions apply. We reserve the right to make changes at any time. Replaces all previous design details.